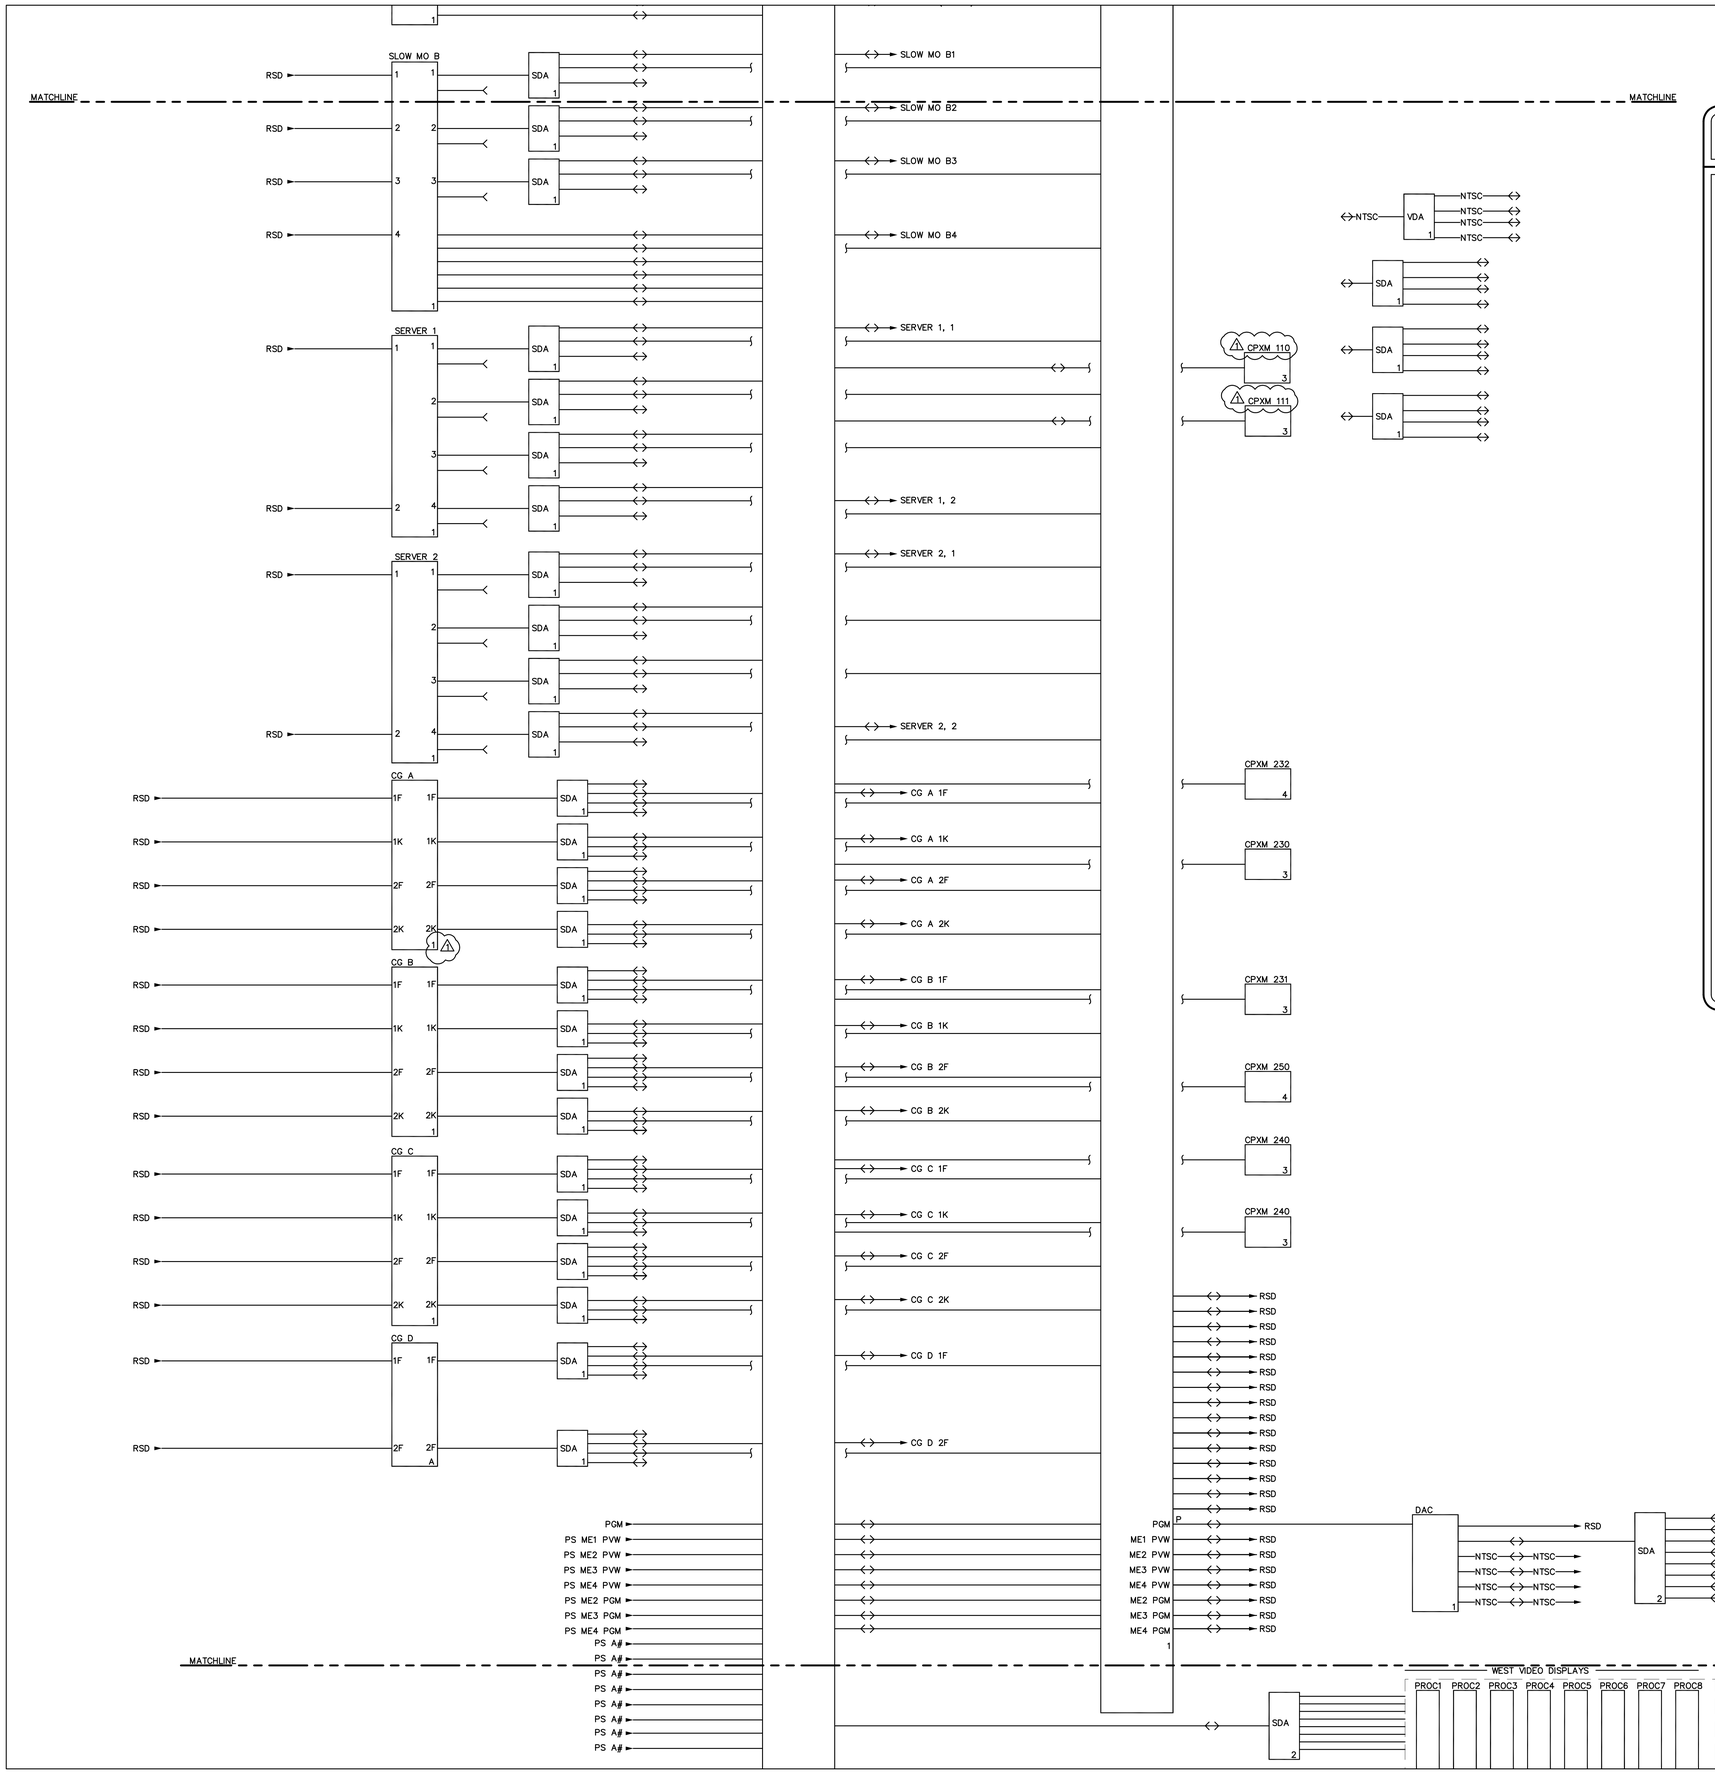

FUNCTIONAL LEGEND

- MIV LINK
- COMP — COMPONENT CABLE; SPECIAL
- QM — AV COMPONENT AND CONTROL CABLE
- RGBHV — RGBHV – 5 COAX CONNECTION
- SERIAL DIGITAL INTERFACE (SDI) COAX
- MONO — MONO AUDIO CONNECTION
- AES — STEREO AUDIO CONNECTION(AESU)
- VGA — VGA CONNECTION
- Y/C — Y/C — YC – 2 COAX CONNECTION
- YUV — YUV (Y, R–Y, B–Y) – 3 COAX COMPONENT CONNECTION
- NTSC — NTSC COMPOSITE VIDEO OR AUDIO
- CNTL — CONTROL
- DATA — DATA CONNECTION
- 232 — SERIAL 232
- 422 — SERIAL 422
- CATX — CATX
- ETH — ETHERNET
- DVI — DVI CONNECTION
- B94 — IEEE 1394/FIREWIRE CONNECTION
- JACK CONNECTION
- NORMAL THROUGH PATCH
- NORMAL THROUGH JACK WITH UNUSED PORTION RESERVED FOR FUTURE
- NON–NORMAL PATCH JACK
- PATCH
- R — RECLOCKED
- F — FIBER
- 2W — 2W
- 3W — 3W
- 4W — 4W
- FROM TO ANOTHER SHEET / SYSTEM
- DEVICE ABBREVIATION
- UNIQUE DEVICE ID
- ID #
- DEVICE TYPE
- (X) INDICATES ACTIVE LOOP THROUGH

GENERAL NOTES

1. BRING ANY UNUSED ROUTING SWITCHER INPUTS OR OUTPUTS AND PRODUCTION SWITCHER AUX OUTPUTS TO NORMAL THROUGH JACK PAIR.

SPECIFIC NOTES

1. NOTED FOR, FOT AND ALL OPTICAL PATCHES BY VIDEO REPLAY INSTALLER.
2. TRIAX CONNECTIONS OUTSIDE ROOM ARE BY BROADCAST CABLING INSTALL. VIDEO REPLAY EXTENDS AND TERMINATES ALL RACK ROOM ENDS.
3. *
4. CONNECTIONS AND DISTRIBUTION TO NEW VIDEO BOARD PROCESSOR(S). SOME CONNECTIONS MAY BE FUTURE. PROC NOT IN VIDEO REPLAY CONTRACT.
5. SUPPLIED AND INSTALLED BY VIDEO REPLAY.
6. PA MIX POSITION.
7. NOTED FORX AND FOTX BY BROADCAST CABLING/SMATV INSTALLER

POPULOUS
DRAWING PEOPLE TOGETHER

POPULOUS, INC
Architecture, Engineering, Planning, Interiors, Facility Programming
300 Wyandotte, Suite 200
Kansas City, Missouri 64105
816-221-1500

STRUCTURAL ENGINEERS
Walter P Moore
816-701-2100

MECHANICAL ELECTRICAL ENGINEERS
ME Engineers
816-474-1056

AUDIO VISUAL/ACOUSTICAL CONSULTANTS
WJHW
972-934-3700

FOOD SERVICE CONSULTANTS
S2O Consultants
224-717-1555

CIVIL ENGINEERS
Tallaferro & Browne, Inc.
816-283-3456

CODE CONSULTANTS
FSC, Inc.
913-722-3473

ASSOCIATE ARCHITECT
Junk Architects
816-472-7722

LANDSCAPE ARCHITECT
Young + Dring Landscape Architecture
913-642-9664

M/E/P/ FOODSERVICE ENGINEERS
BGR Consulting Engineers
816-842-2800

FIRE PROTECTION ENGINEERS
CMG Fire Protection Engineering, Inc.
913-239-8900

WAYFINDING/SIGNAGE
Ghostfire Design, Inc.
816-842-4468

THE NEW ARROWHEAD STADIUM
KANSAS CITY, MISSOURI

VIDEO REPLAY PACKAGE

PACKAGE

1	9/23/09	VID. REP. ADD #2

A B D C

PROJECT NO.:

DRAWN BY: REVIEWED BY:

ISSUE DATE
08/05/2009

VIDEO REPLAY FUNCTIONAL

AV11-12

© Copyright Populous Inc. 2009