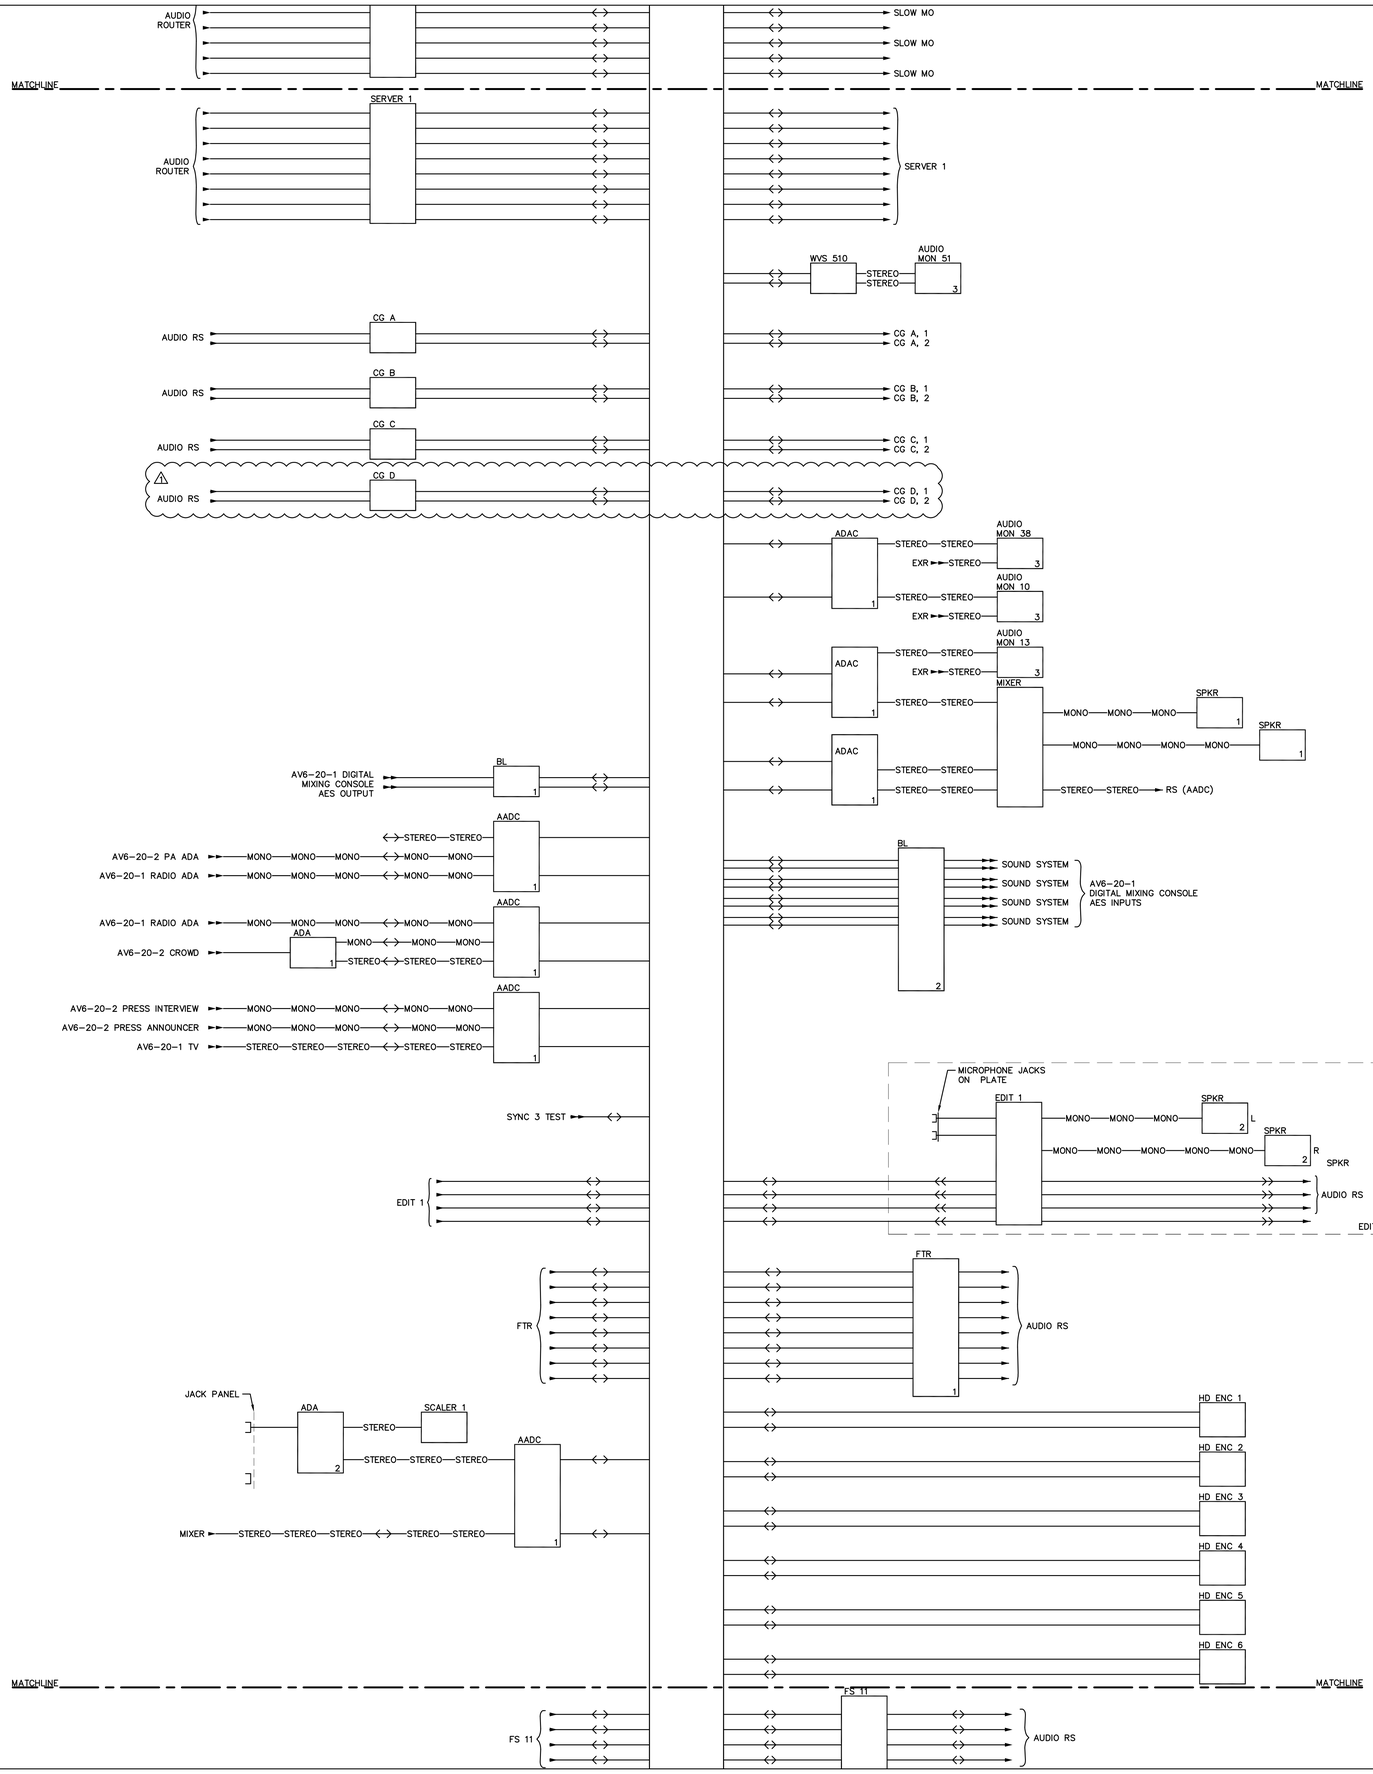

FUNCTIONAL LEGEND

- COMP — COMPONENT CABLE; SPECIAL
- QM — AV COMPONENT AND CONTROL CABLE
- RGBHV — RGBHV – 5 COAX CONNECTION
- STEREO — STEREO ANALOG AUDIO
- MONO — MONO AUDIO CONNECTION
- STEREO AUDIO CONNECTION (AES UB)
- VGA — VGA CONNECTION
- Y/C — YC – 2 COAX CONNECTION
- YUV — YUV (Y, R–Y, B–Y) – 3 COAX COMPONENT CONNECTION
- NTSC — NTSC COMPOSITE VIDEO OR AUDIO
- CNTL — CONTROL
- DATA — DATA CONNECTION
- 232 — SERIAL 232
- 422 — SERIAL 422
- CATX — CATX
- ETH — ETHERNET
- DVI — DVI CONNECTION
- B94 — IEEE 1394/FIREWIRE CONNECTION
- JACK CONNECTION
- NORMAL THROUGH PATCH
- NORMAL THROUGH JACK WITH UNUSED PORTION RESERVED FOR FUTURE
- NON–NORMAL PATCH JACK
- PATCH
- F — FIBER
- 2W — 2W
- 3W — 3W
- 4W — 4W
- FROM TO ANOTHER SHEET / SYSTEM
- DEVICE ABBREVIATION
- UNIQUE DEVICE ID
- ID #
- DEVICE TYPE
- (X) INDICATES ACTIVE LOOP THROUGH

GENERAL NOTES

1. REFER TO VIDEO FUNCTIONAL FOR DEVICE TYPE.
2. BRING ALL UNUSED ROUTING SWITCHES AND MIXER INPUTS AND OUTPUTS TO ONE–HALF NORMAL THROUGH PATCH UNLESS OTHERWISE NOTED.
3. PROVIDE AES BALUNS AT LOGICAL WIRING LOCATIONS.

SPECIFIC NOTES

1. FORX, FOTX, AND OPTICAL CONNECTIONS OUTSIDE SCOREBOARD ROOM BY BROADCAST CABLING INSTALLER.
2. *
3. BY VIDEO REPLAY; MAY MOUNT..

1 AUDIO FUNCTIONAL DIAGRAM

POPULOUS™
DRAWING PEOPLE TOGETHER®

POPULOUS, INC
Architecture, Engineering, Planning, Interiors, Facility Programming
300 Wyandotte, Suite 200
Kansas City, Missouri 64105
816–221–1500

STRUCTURAL ENGINEERS
Walter P Moore
816–701–2100

MECHANICAL ELECTRICAL ENGINEERS
ME Engineers
816–474–1056

AUDIO VISUAL/ACOUSTICAL CONSULTANTS
WJHW
972–934–3700

FOOD SERVICE CONSULTANTS
S2O Consultants
224–717–1555

CIVIL ENGINEERS
Tallaferro & Browne, Inc.
816–283–3456

CODE CONSULTANTS
FSC, Inc.
913–722–3473

ASSOCIATE ARCHITECT
Junk Architects
816–472–7722

LANDSCAPE ARCHITECT
Young + Oring Landscape Architecture
913–642–9664

M/E/P/ FOODSERVICE ENGINEERS
BGR Consulting Engineers
816–842–2800

FIRE PROTECTION ENGINEERS
CMG Fire Protection Engineering, Inc.
913–239–8900

WAYFINDING/SIGNAGE
Ghostfire Design, Inc.
816–842–4468

THE NEW ARROWHEAD STADIUM
KANSAS CITY, MISSOURI

VIDEO REPLAY PACKAGE

PACKAGE		
1	9/23/09	VID. REP. ADD #2

A B D C

PROJECT NO.:
DRAWN BY:
REVIEWED BY:
ISSUE DATE 08/05/2009

VIDEO REPLAY FUNCTIONAL

AV11-21

© Copyright Populous Inc. 2009